For Tax Assessment Purposes
Not to Be Used for Conveyances

Zoning is for illustrative purposes only
Official zoning ordinances reside with the Planning Board

Prepared by:
Nashua Regional Planning Commission
Nashua, NH

Document Path: J:\GIS\Tax Maps\Pelham\Pelham\TaxMap.aprx
Date Saved: 4/8/2025 10:57 AM

2.3 Ac	Parcel Area (Acres)	Industrial
600'	Dimension (US feet)	Business
5-118	Lot Number	Business 5
		Residential
		Rural
		Recreation-Conservation-Agriculture

Stream	Road ROW
Waterbody	Private Road
Wetland	Class VI Road
100-Year Floodplain	Park Access Road

Town Boundary	
Building	
Parcel	
Land Hook	
Easement	

Map 27

Assessor's Maps of
PELHAM, NEW HAMPSHIRE
April 1, 2025

0 50 100 200 300 400 500 Feet
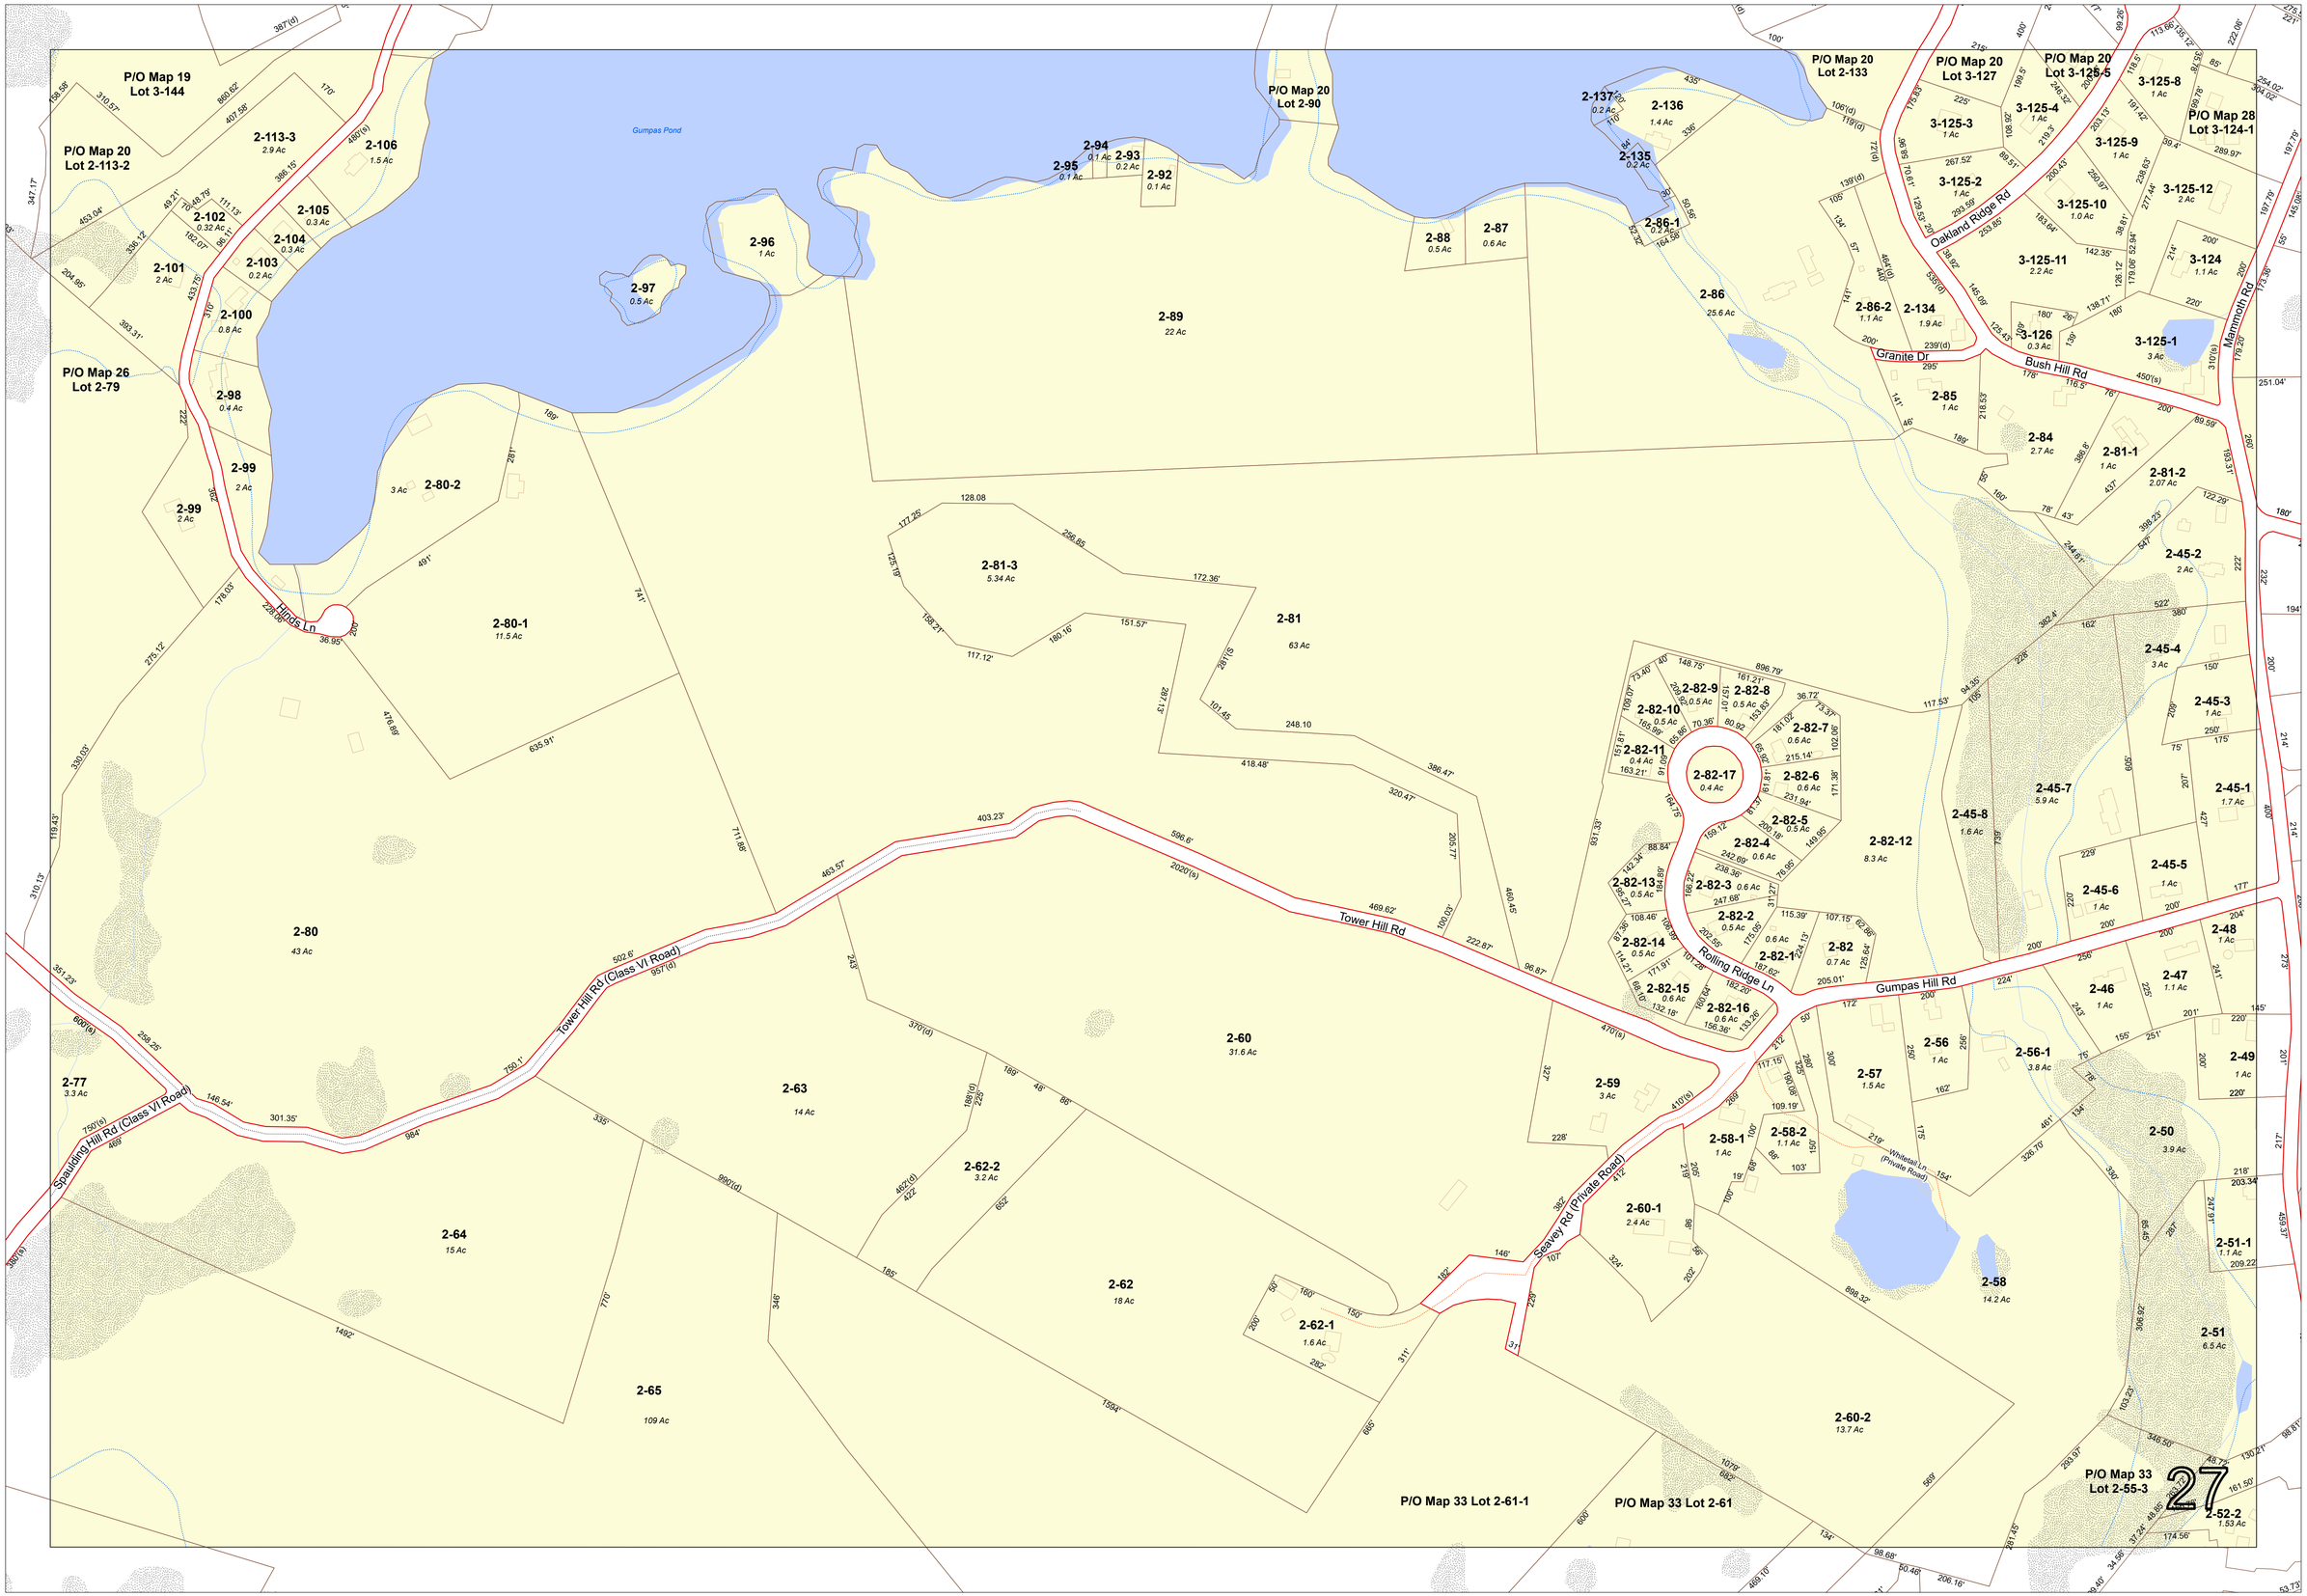
	1								
	2	3	4	5					
	6	7	8	9	10	11			
12	13	14	15	16	17	18			
19	20	21	22	23	24	25			
26	27	28	29	30	31				
32	33	34	35	36	37				
38	39	40	41	42