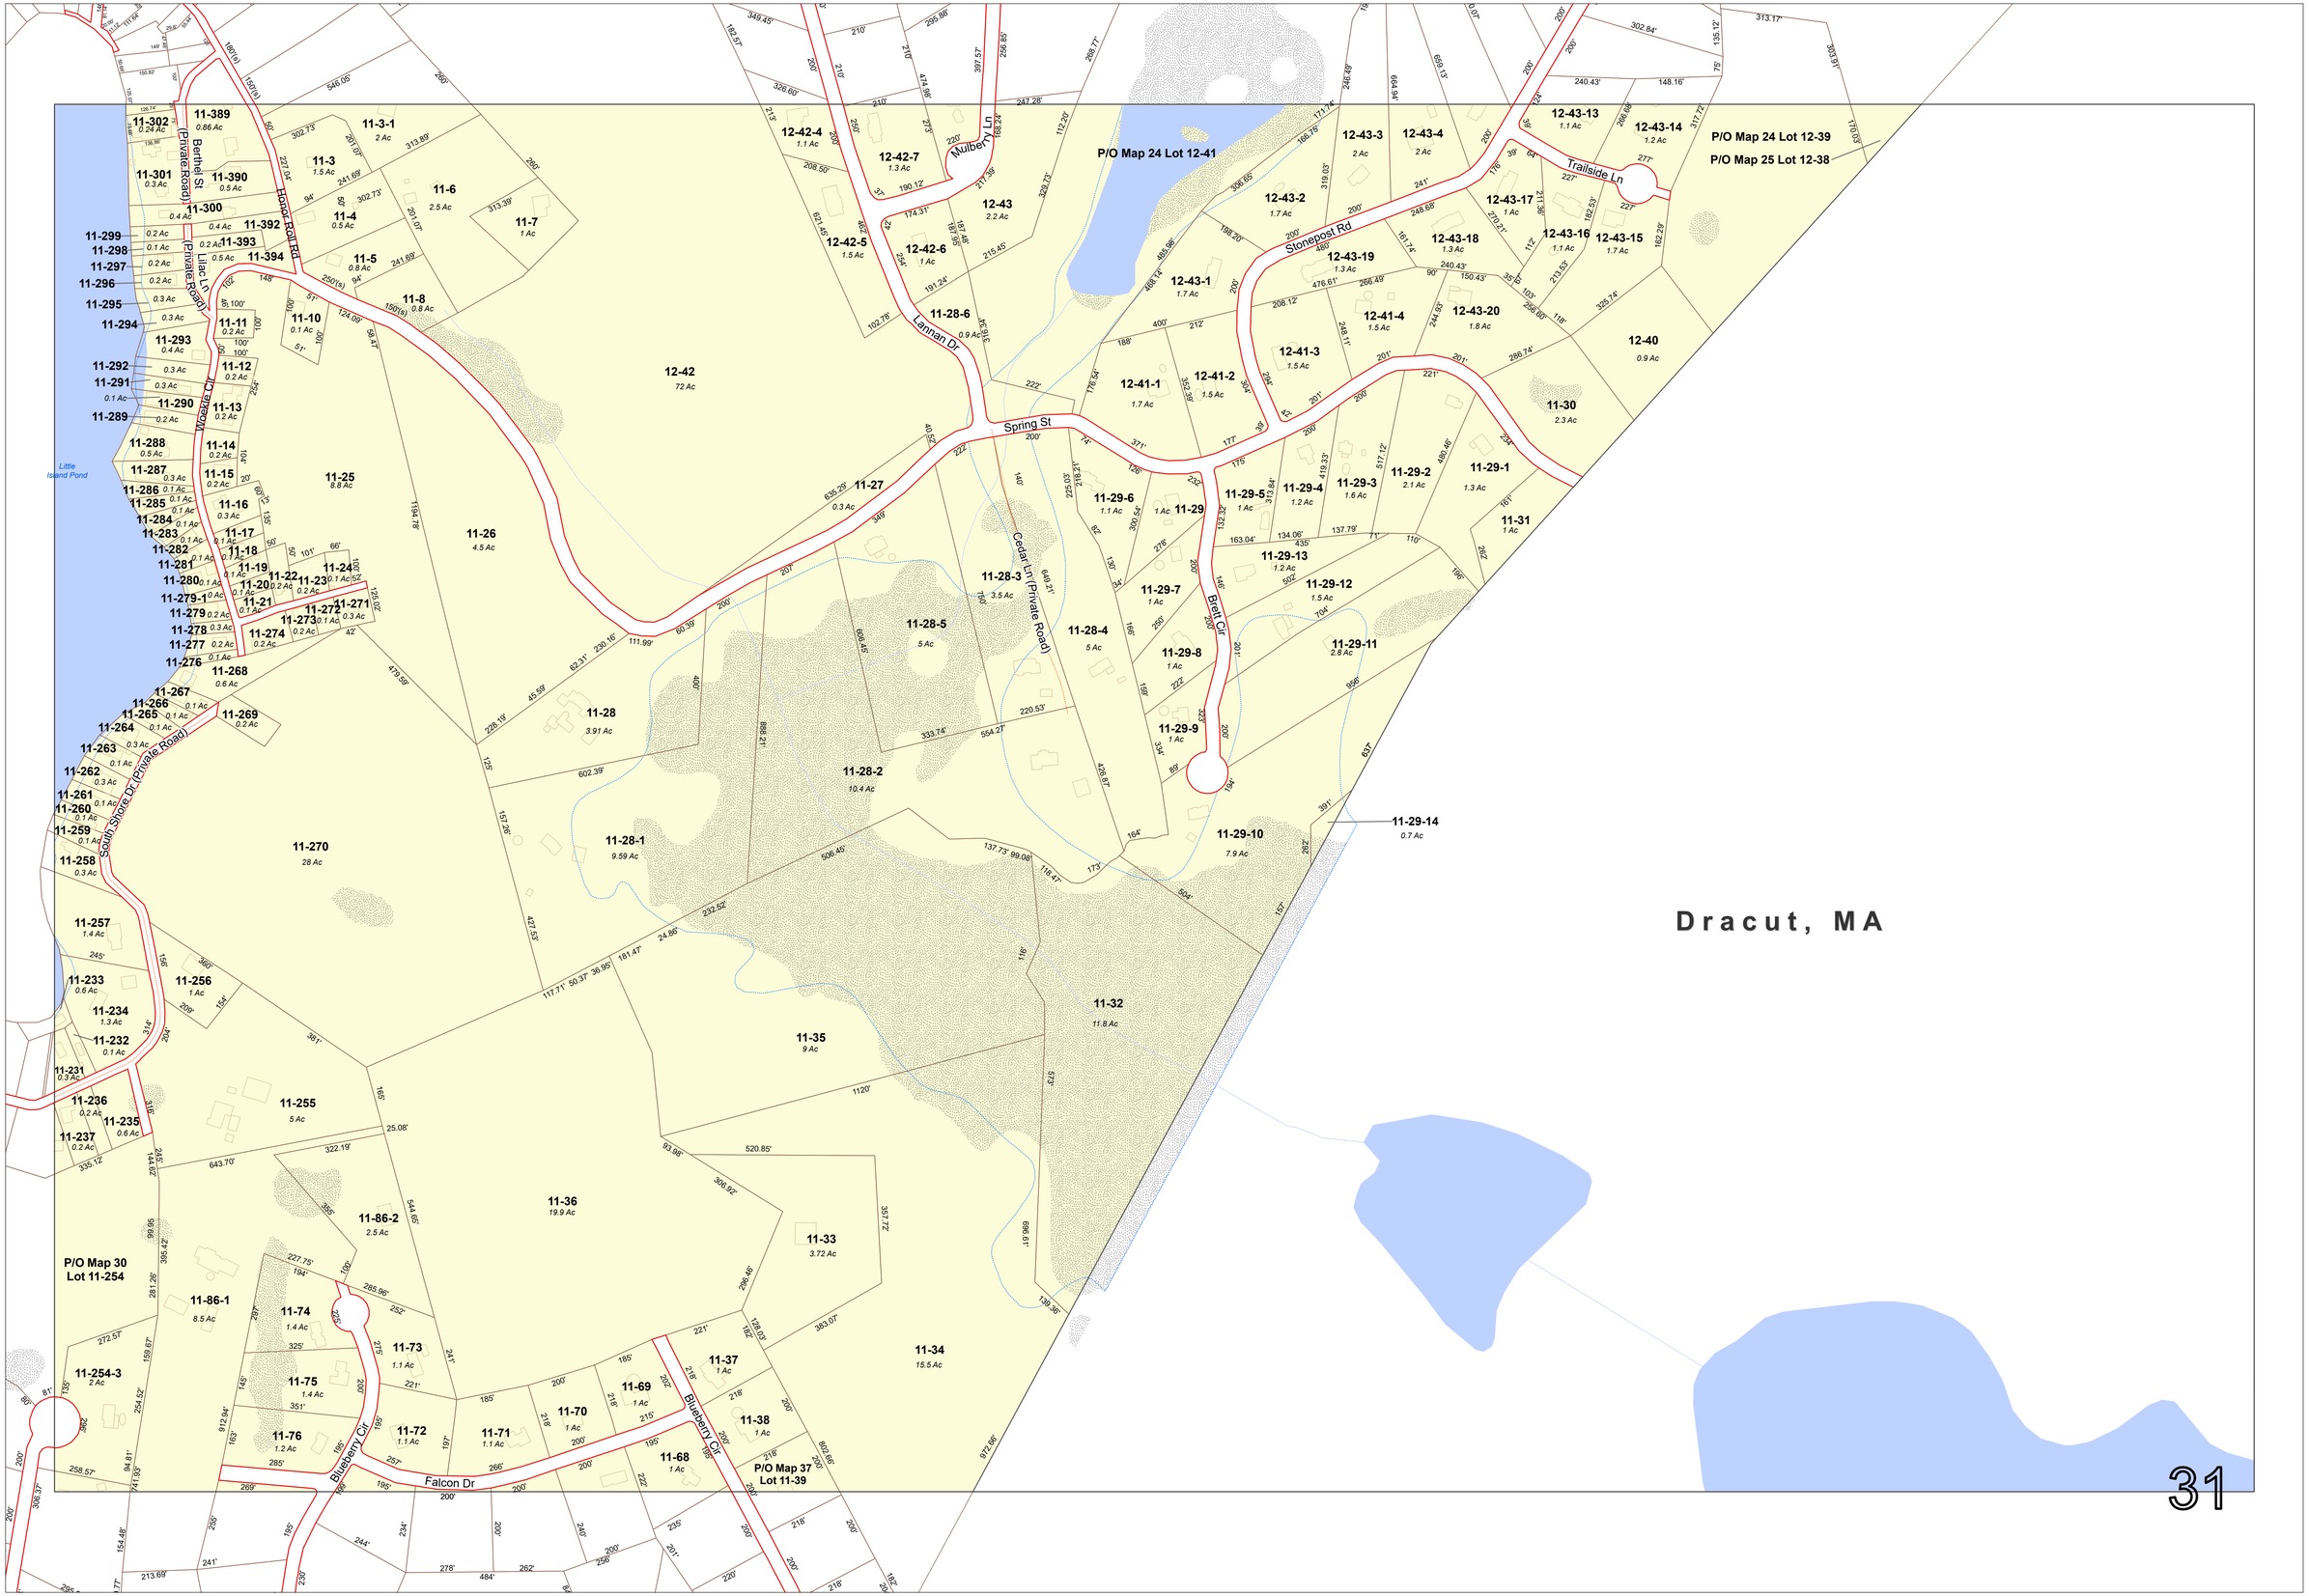


For Tax Assessment Purposes
Not To Be Used For Conveyances

Zoning is for illustrative purposes only
Official zoning ordinances reside with the Planning Board

Prepared by:
Nashua Regional Planning Commission
Nashua, NH

Document Path: J:\GIS\Tax Maps\Pelham\Pelham\TaxMap.aprx
Date Saved: 4/8/2025 10:57 AM

| | | |
|---|---|---|
| 2.3 Ac | Parcel Area (Acres) | Industrial |
| 600' | Dimension (US feet) | Business |
| 5-118 | Lot Number | Business 5 |
| | | Residential |
| | | Rural |
| | | Recreation-Conservation-Agriculture |

Stream
Waterbody
Wetland
100-Year Floodplain

Road ROW
Private Road
Class VI Road
Park Access Road

Town Boundary
Building
Parcel
Land Hook
Easement

# Map 31

Assessor's Maps of
# PELHAM, NEW HAMPSHIRE
April 1, 2025

0 50 100 200 300 400 500 Feet

| | | | | | | | | |
|---|---|---|---|---|---|---|---|---|
| | 1 | | | | | | | |
| | 2 | 3 | 4 | 5 | | | | |
| | 6 | 7 | 8 | 9 | 10 | 11 | | |
| 12 | 13 | 14 | 15 | 16 | 17 | 18 | | |
| 19 | 20 | 21 | 22 | 23 | 24 | 25 | | |
| 26 | 27 | 28 | 29 | 30 | 31 | | | |
| 32 | 33 | 34 | 35 | 36 | 37 | | | |
| 38 | 39 | 40 | 41 | 42 | | | | |