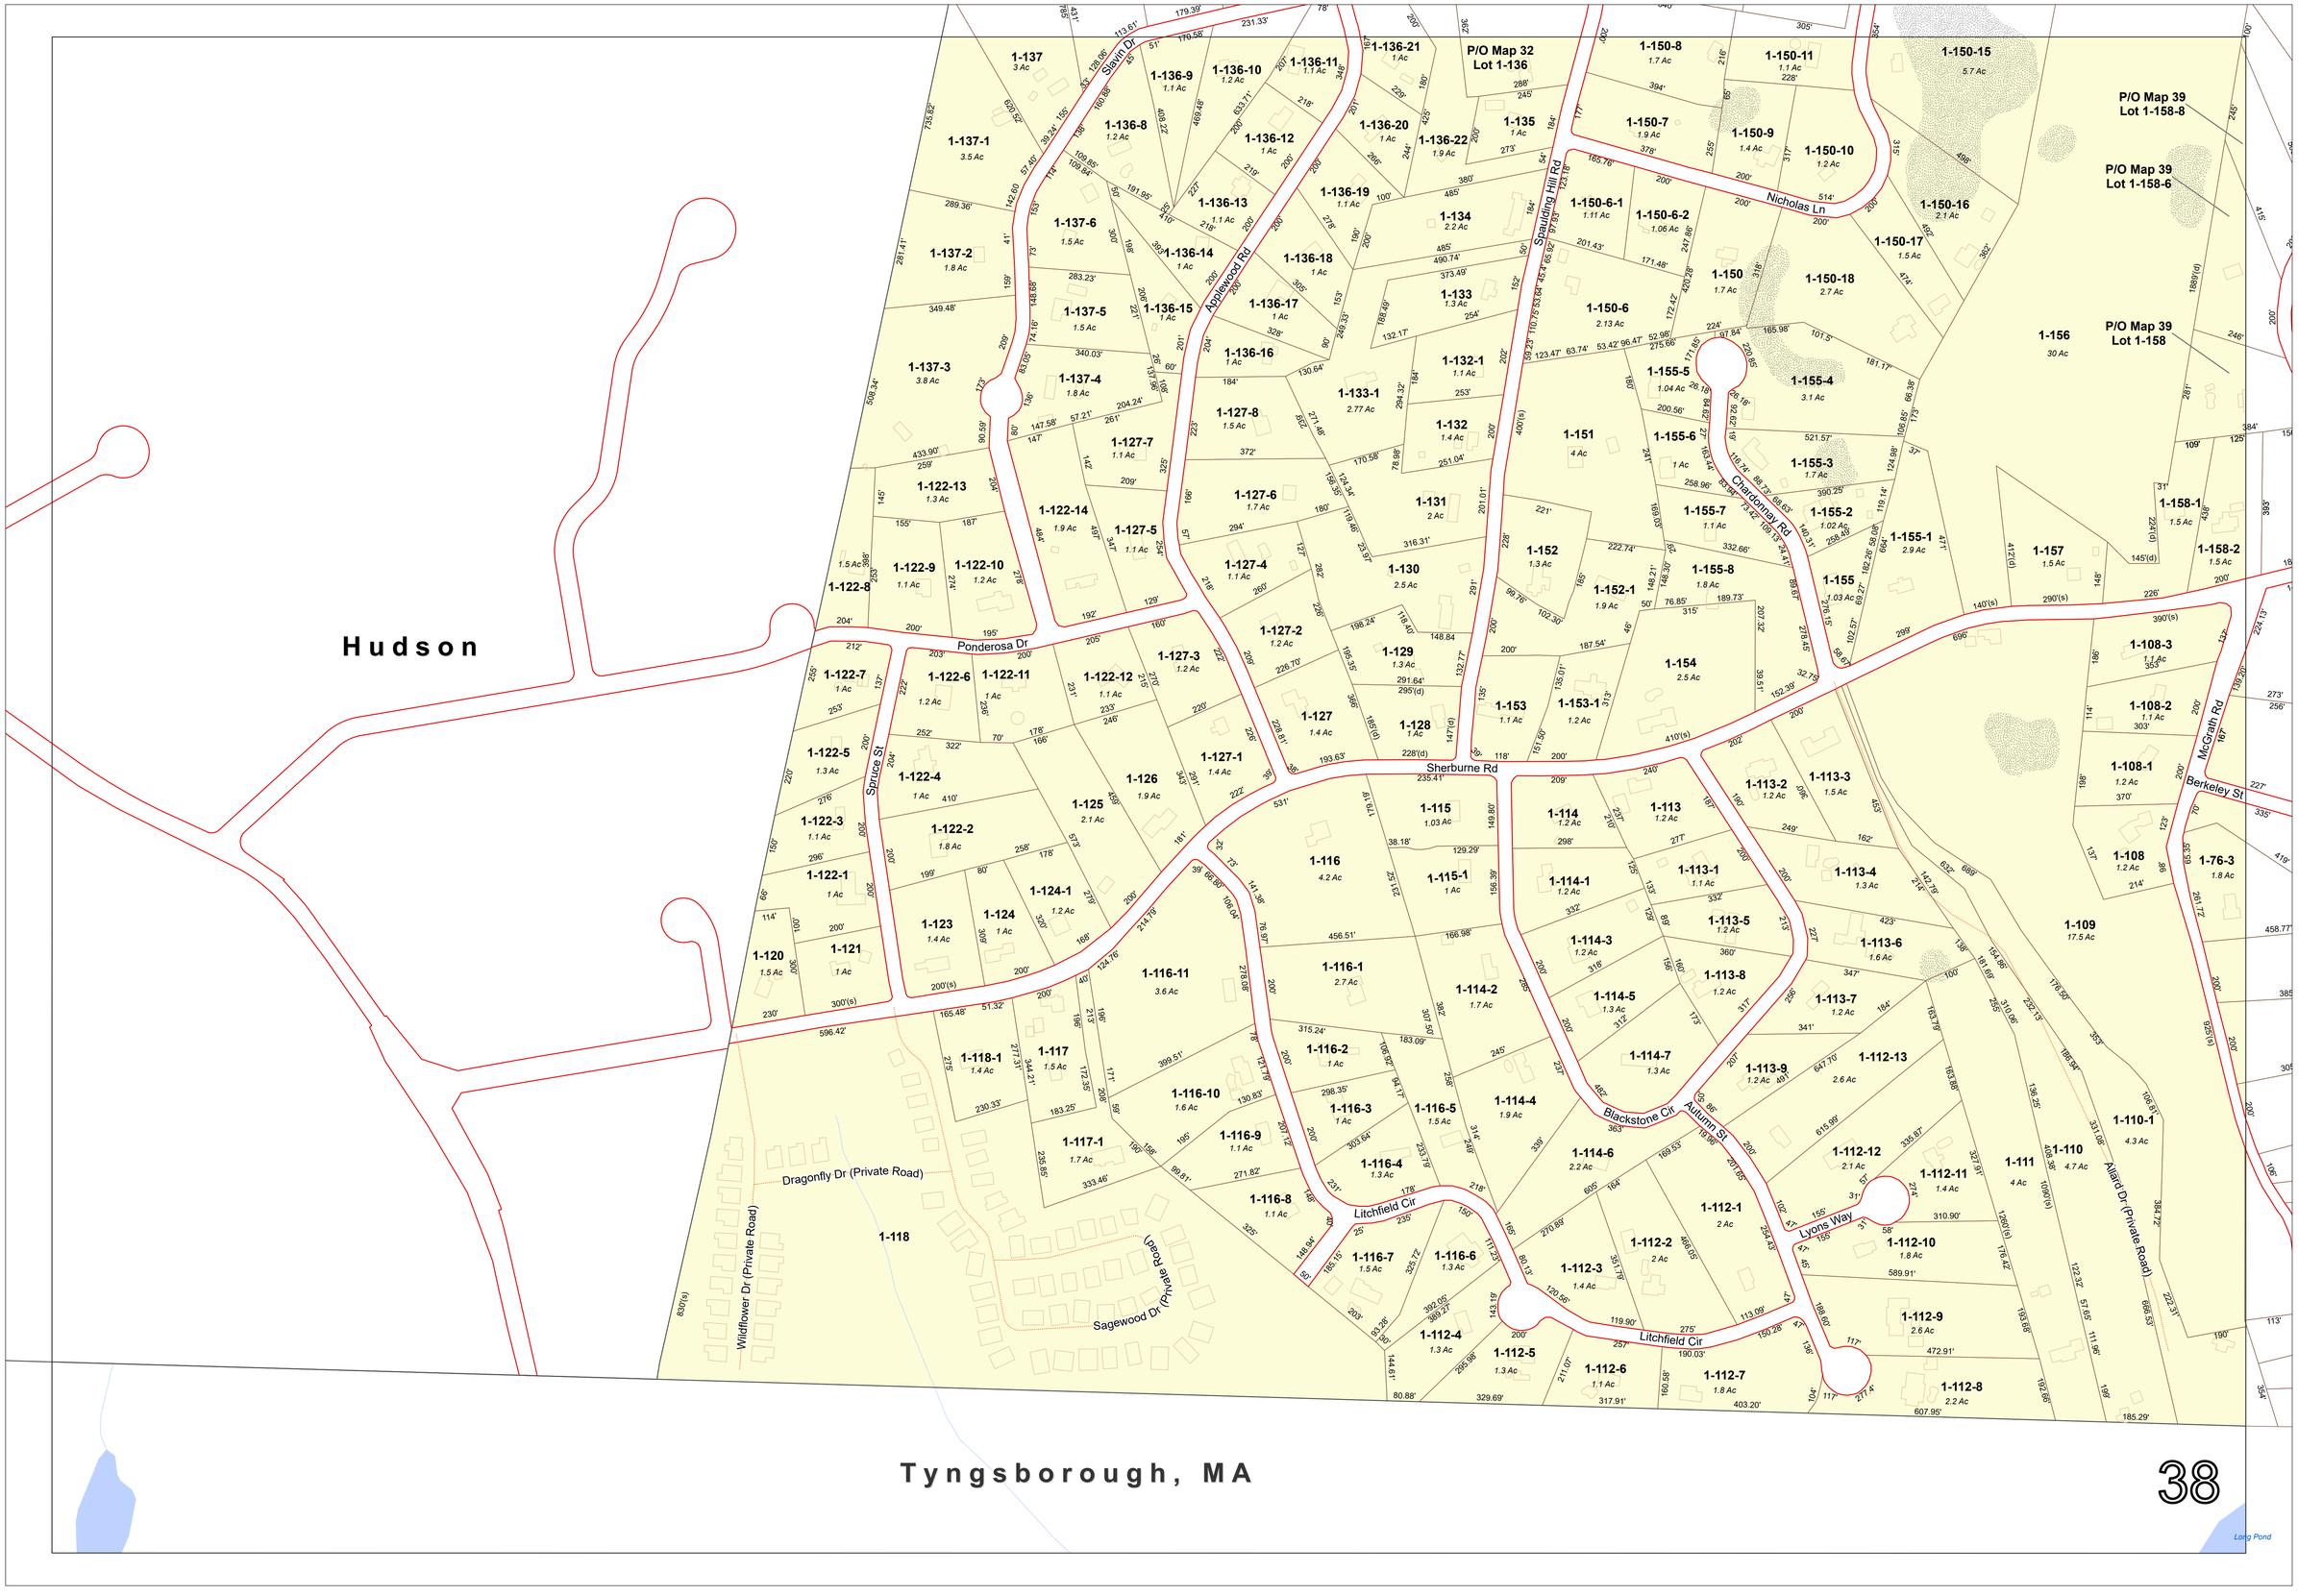

For Tax Assessment Purposes
Not to be Used for Conveyances

Zoning is for illustrative purposes only
Official zoning ordinances reside with the Planning Board

Prepared by:
Nashua Regional Planning Commission
Nashua, NH

Document Path: J:\GIS\Tax Maps\Pelham\Pelham\TaxMap.aprx
Date Saved: 4/8/2025 10:57 AM

2.3 Ac	Parcel Area (Acres)	Industrial
600'	Dimension (US feet)	Business
5-118	Lot Number	Business 5
		Residential
		Rural
		Recreation-Conservation-Agriculture

Stream
Waterbody
Wetland
100-Year Floodplain

Road ROW
Private Road
Class VI Road
Park Access Road

Town Boundary
Building
Parcel
Land Hook
Easement

Map 38

Assessor's Maps of
PELHAM, NEW HAMPSHIRE
April 1, 2025

0 50 100 200 300 400 500 Feet

	1						
	2	3	4	5			
	6	7	8	9	10	11	
12	13	14	15	16	17	18	
19	20	21	22	23	24	25	
26	27	28	29	30	31		
32	33	34	35	36	37		
38	39	40	41	42			